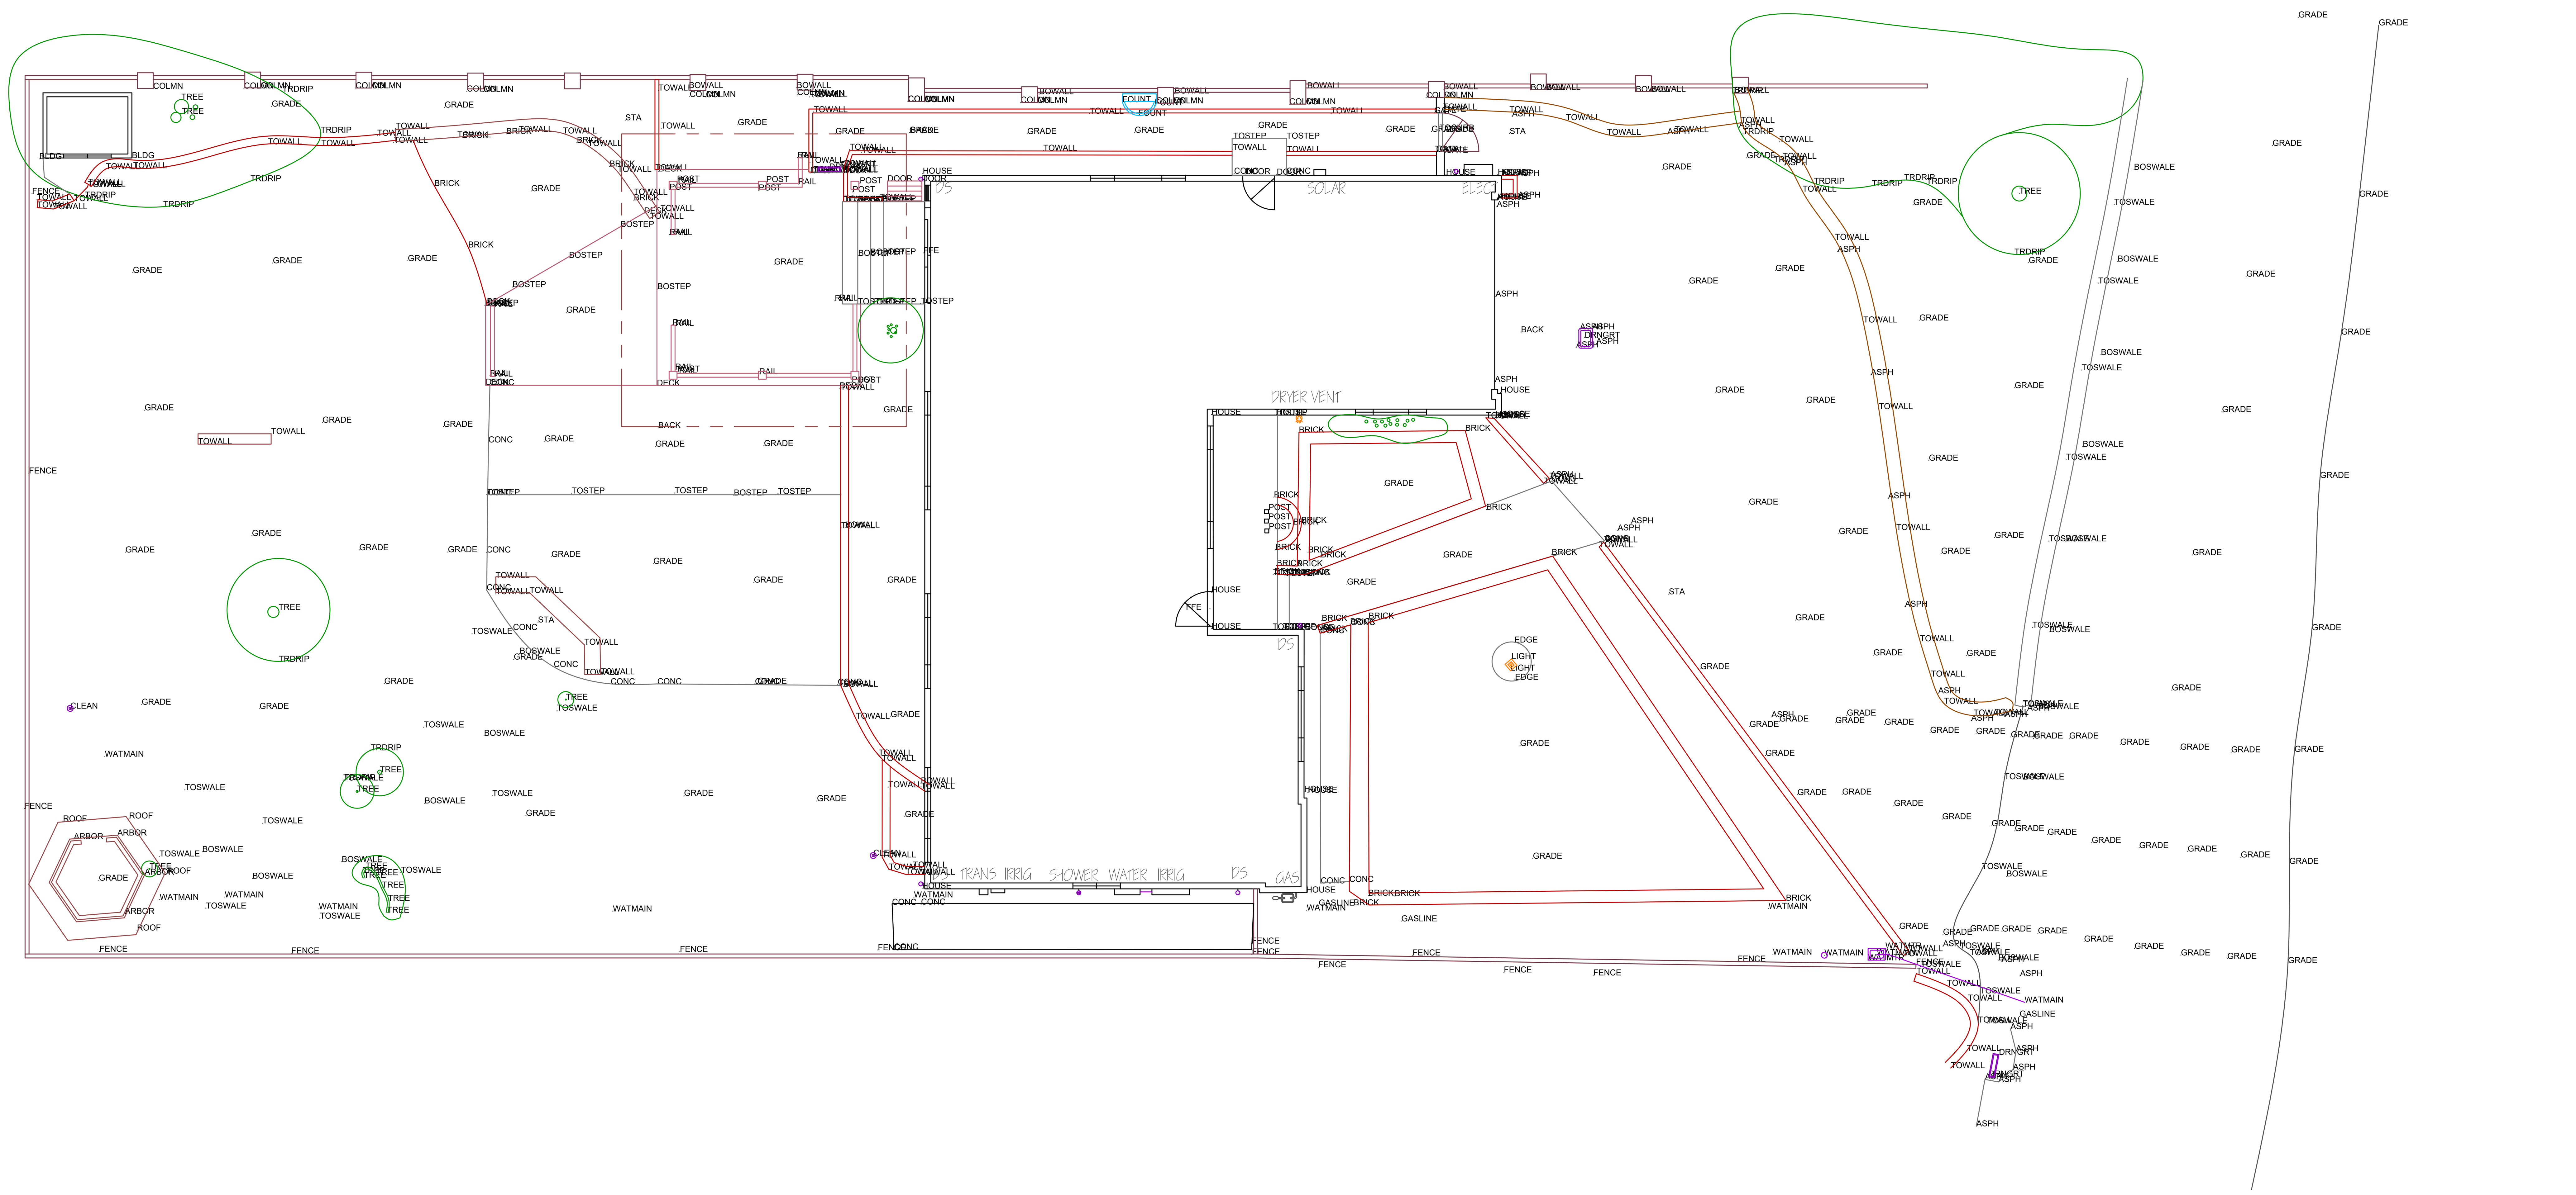

Drawing / Revision Date

24 Nov '26

LANDSCAPE SITE MEASUREMENT

X. Y. Z. COORDINATES | PRECISE DATA | BETTER DESIGN.

Scot Rysdale
scot@landscapesitemeasurement.com
LandscapeSiteMeasurement.com
1931 Beach Rd
Watsonville, CA 95076

Landscape Site Base

sample address here

sample APN here

Site Feature Survey is for conceptual design purposes only, not to be construed as an accurate surveying instrument for the purposes of legal permitting or construction. This type of survey does not accurately determine property lines, but is made for geological or landscaping purposes only, and does not require a licensed land surveyor. Draft person is not a licensed land surveyor and all boundary lines are purely representational and approximate in nature.

Drawn on ArchD 36x24

Scale 1/8 in = 1 ft

Landscape Site Features

SB-1